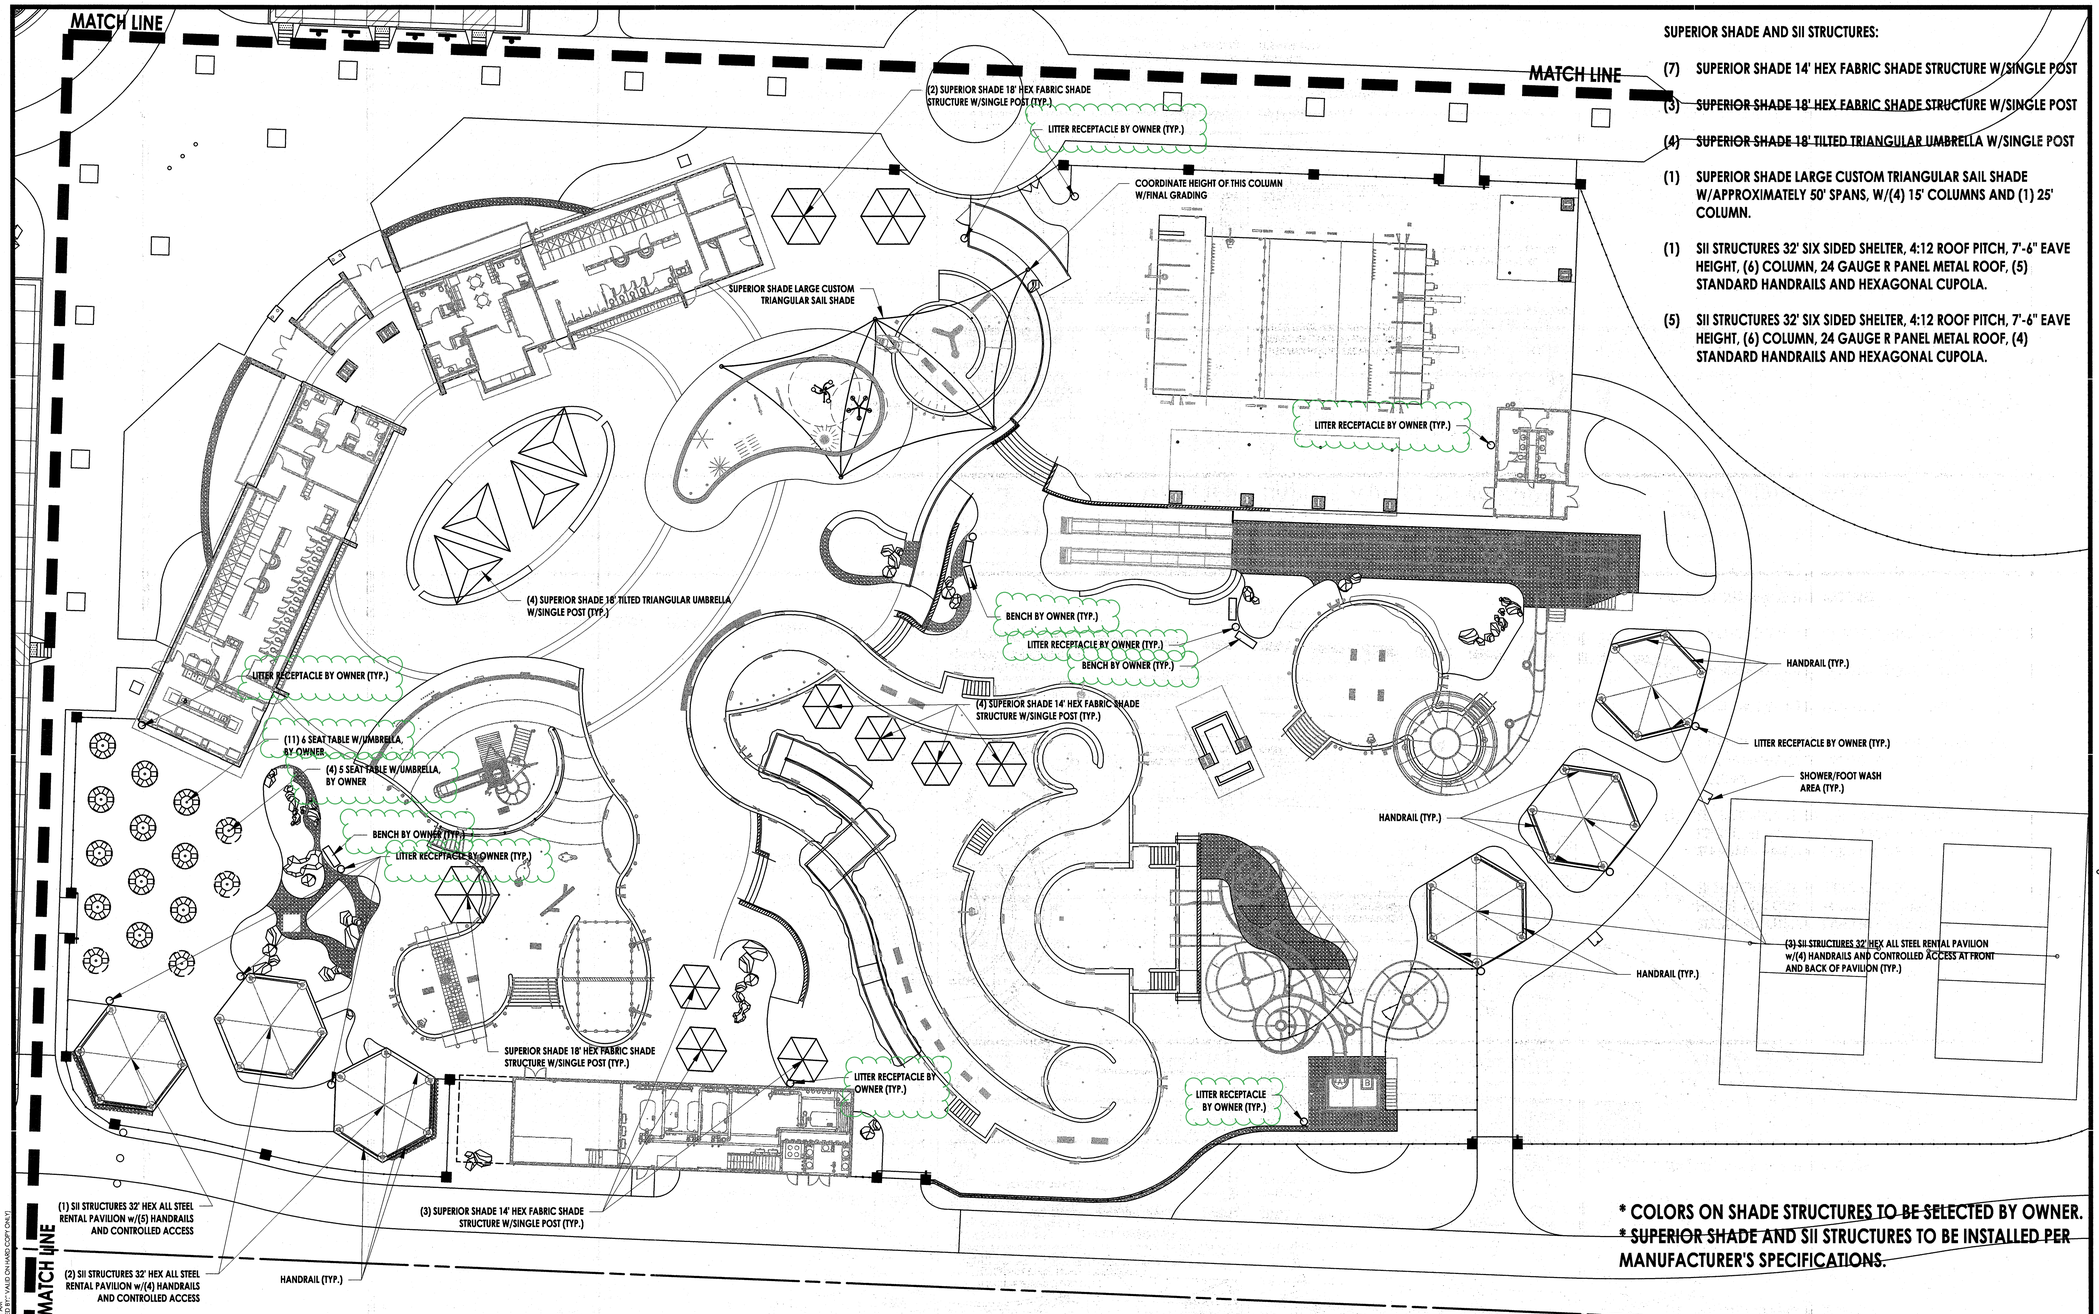

SUPERIOR SHADE AND SII STRUCTURES:

(7) SUPERIOR SHADE 14' HEX FABRIC SHADE STRUCTURE W/SINGLE POST

(3) ~~SUPERIOR SHADE 18' HEX FABRIC SHADE STRUCTURE W/SINGLE POST~~

(4) ~~SUPERIOR SHADE 18' TILTED TRIANGULAR UMBRELLA W/SINGLE POST~~

(1) SUPERIOR SHADE LARGE CUSTOM TRIANGULAR SAIL SHADE W/APPROXIMATELY 50' SPANS, W/(4) 15' COLUMNS AND (1) 25' COLUMN.

(1) SII STRUCTURES 32' SIX SIDED SHELTER, 4:12 ROOF PITCH, 7'-6" EAVE HEIGHT, (6) COLUMN, 24 GAUGE R PANEL METAL ROOF, (5) STANDARD HANDRAILS AND HEXAGONAL CUPOLA.

(5) SII STRUCTURES 32' SIX SIDED SHELTER, 4:12 ROOF PITCH, 7'-6" EAVE HEIGHT, (6) COLUMN, 24 GAUGE R PANEL METAL ROOF, (4) STANDARD HANDRAILS AND HEXAGONAL CUPOLA.

*** COLORS ON SHADE STRUCTURES TO BE SELECTED BY OWNER.**
*** ~~SUPERIOR SHADE~~ AND SII STRUCTURES TO BE INSTALLED PER MANUFACTURER'S SPECIFICATIONS.**

KEY: FURNITURE (PROVIDED BY OWNER, INSTALLED MY CONTRACTOR)

○ (15) LANDSCAPE FORMS 'CHASE PARK' LITTER RECEPTACLE, SIDE-OPENING, STONE POWDER COAT, WITHOUT LOGO BAND OR SAND PAN.

▭ (5) LANDSCAPE FORMS 'AUSTIN' BACKED BENCH, ALUMINUM SEAT, 2 ARMS, SURFACE MOUNT, CANTILEVER SUPPORT, STONE POWDERCOAT, MOUNT PER MANUFACTURER'S SPECIFICATIONS W/VANDAL-PROOF BOLTS.

(11) LANDSCAPE FORMS 'CAROUSEL TABLE' CATENA TABLETOP, W/BACKED SEATS, GRID, 6-SEAT W/UMBRELLA HOLE, STONE POWDERCOAT, SURFACE MOUNT, W/ALTAIR SUN SHADE, SOLID METAL, YELLOW POWDERCOAT, MOUNT TABLES PER MANUFACTURER'S SPECIFICATIONS.

(4) LANDSCAPE FORMS 'CAROUSEL TABLE' CATENA TABLETOP, W/BACKED SEATS, GRID, 5-SEAT W/UMBRELLA HOLE, STONE POWDERCOAT, SURFACE MOUNT, W/ALTAIR SUN SHADE, SOLID METAL, YELLOW POWDERCOAT, MOUNT TABLES PER MANUFACTURER'S SPECIFICATIONS.

BENCHES & LITTER RECEPTACLE MANUFACTURER:

LANDSCAPE FORMS
431 LAWNDALE AVE.
KALAMAZOO, MI 49048
LOCAL REP.: DIANE COLLIER
PH.: 1-800-430-6206 x1315
email: dianec@landscapeforms.com

SUPERIOR SHADE AND SII STRUCTURES SUPPLIER:

TERRA PAD RECREATION SOLUTIONS
ATTN:BRANDON RIGGS
TULSA, OK 74155-1126
PH.: 1-800-364-7732
email: brandon@terrapad.com

GRAPHIC SCALE IN FEET
20' 0 20'

901 N. 47th St., Suite 200
Rogers, Arkansas 72756
Crafton Tull
architecture | engineering | surveying
479.636.4838 t 479.631.6224 f
www.craftontull.com

CERTIFICATE OF AUTHORIZATION:

CERTIFICATE OF AUTHORIZATION
CRAFTON, TULL & ASSOCIATES, INC.
No. 109
ARKANSAS ENGINEER

ROGERS AQUATICS CENTER

1721 S 26TH STREET
ROGERS, ARKANSAS

Key Plan

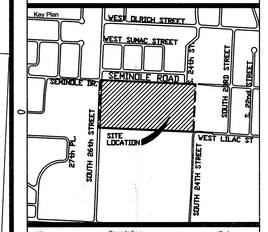

No.	Description	Date

This document, and the ideas and designs incorporated herein, as an instrument of professional service, is the property of Crafton, Tull & Associates, Inc., and is not to be used, in whole or in part, for any other project, without the written authorization of Crafton, Tull & Associates, Inc.

PROJECT NO: 081079-00
ISSUE DATE: 10/28/11
CONTACT: D. ROBERTS
CHECKED BY:

CONSTRUCTION DOCUMENTS

REGISTERED LANDSCAPE ARCHITECT
DAVID W. ROBERTS
No. 198
ARKANSAS
10.28.11

© 2010 Crafton, Tull & Associates, Inc.

AMENITIES PLAN

L-106

DRAWING: G:\081079-00 DOCS WHEELER ENG\SHEETS\DWG\081079-00 WHEELER LANDSCAPE.DWG
LAST PLOTTED BY: KYLE D. BLAKELY - 10/28/2011 11:28:53 AM PLOTTED BY: VALID DWG HARD COPY ONLY!