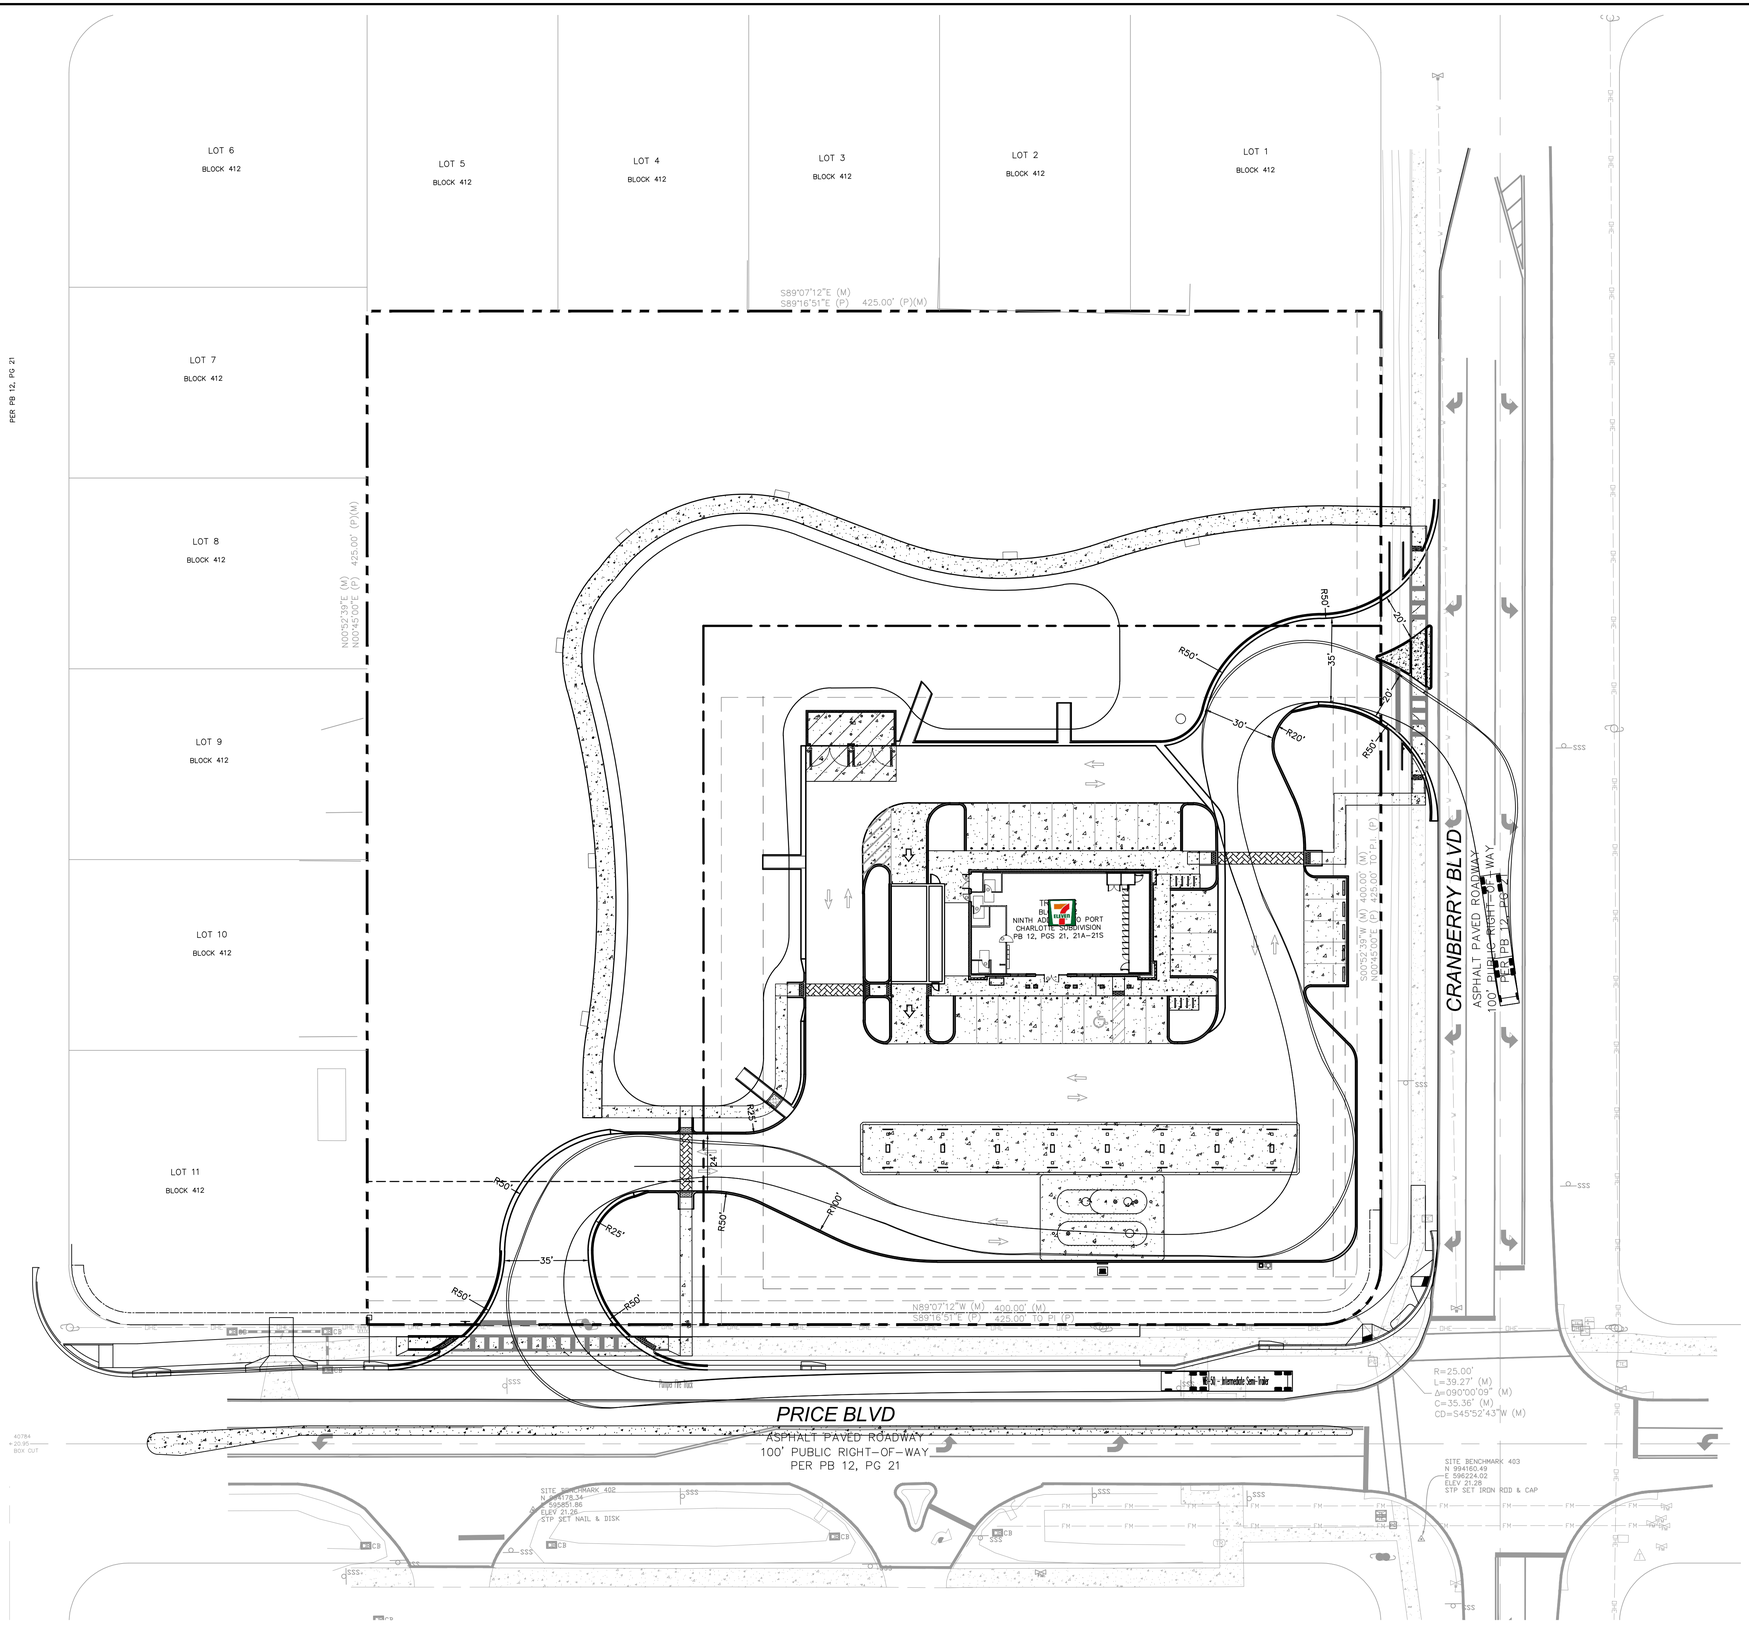

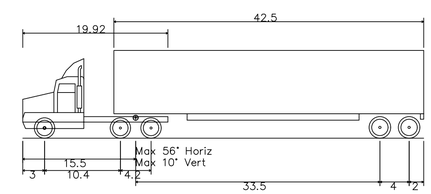

WB–50 – Intermediate Semi–Trailer

Overall Length	55.000ft
Overall Width	8.500ft
Overall Body Height	12.052ft
Min Body Ground Clearance	1.334ft
Max Track Width	8.500ft
Lock–to–lock time	6.00s
Max Steering Angle (Virtual)	17.90°

Matthew S. Gillespie, P.E., State of Florida, Professional Engineer, License No. 76950

This item has been electronically signed and sealed by Matthew S. Gillespie, P.E. using a Digital Signature.

Printed copies of this document are not considered signed and sealed and the signature must be verified on any electronic copies

Digitally signed by Matthew S Gillespie
DN: c=US, o=KIMLEY-HORN AND ASSOCIATES INC, ou=A01410D000001708046BED60000B085, cn=Matthew S Gillespie
Date: 2020.04.03 15:04:31 -04'00'

No.	REVISIONS	DATE	BY

Kimley»Horn
© 2020 KIMLEY-HORN AND ASSOCIATES, INC.
189 S. ORANGE AVENUE, SUITE 1000, ORLANDO, FL 32801
PHONE: 407-898-1511
WWW.KIMLEY-HORN.COM CA 00000696

LICENSED PROFESSIONAL
MATTHEW S. GILLESPIE, P.E.
FLORIDA LICENSE NUMBER 76950
DATE: 04/02/2020

KHA PROJECT 149752018
DATE 04/02/2020
SCALE AS SHOWN
DESIGNED BY ARP
DRAWN BY ARP
CHECKED BY MG

C4.1 FUEL TRUCK ROUTING PLAN

7-ELEVEN #38989 NORTH PORT

SARASOTA COUNTY FLORIDA

SHEET NUMBER
C4.1

Plotted By:Pitts, Adam Sheet Set:7-ELEVEN NORTH PORT Layout:C4.1 FUEL TRUCK ROUTING PLAN April 03, 2020 01:44:04pm K:\ORL_CIVIL\149752018 - 7-Eleven North Port, FL\CADD\CONST\PlanSheets\C6.2 - FIRE.dwg
This document, together with the concepts and designs presented herein, as an instrument of service, is intended only for the specific purpose and client for which it was prepared. Reuse of and improper reliance on this document without written authorization and adaptation by Kimley-Horn and Associates, Inc. shall be without liability to Kimley-Horn and Associates, Inc.